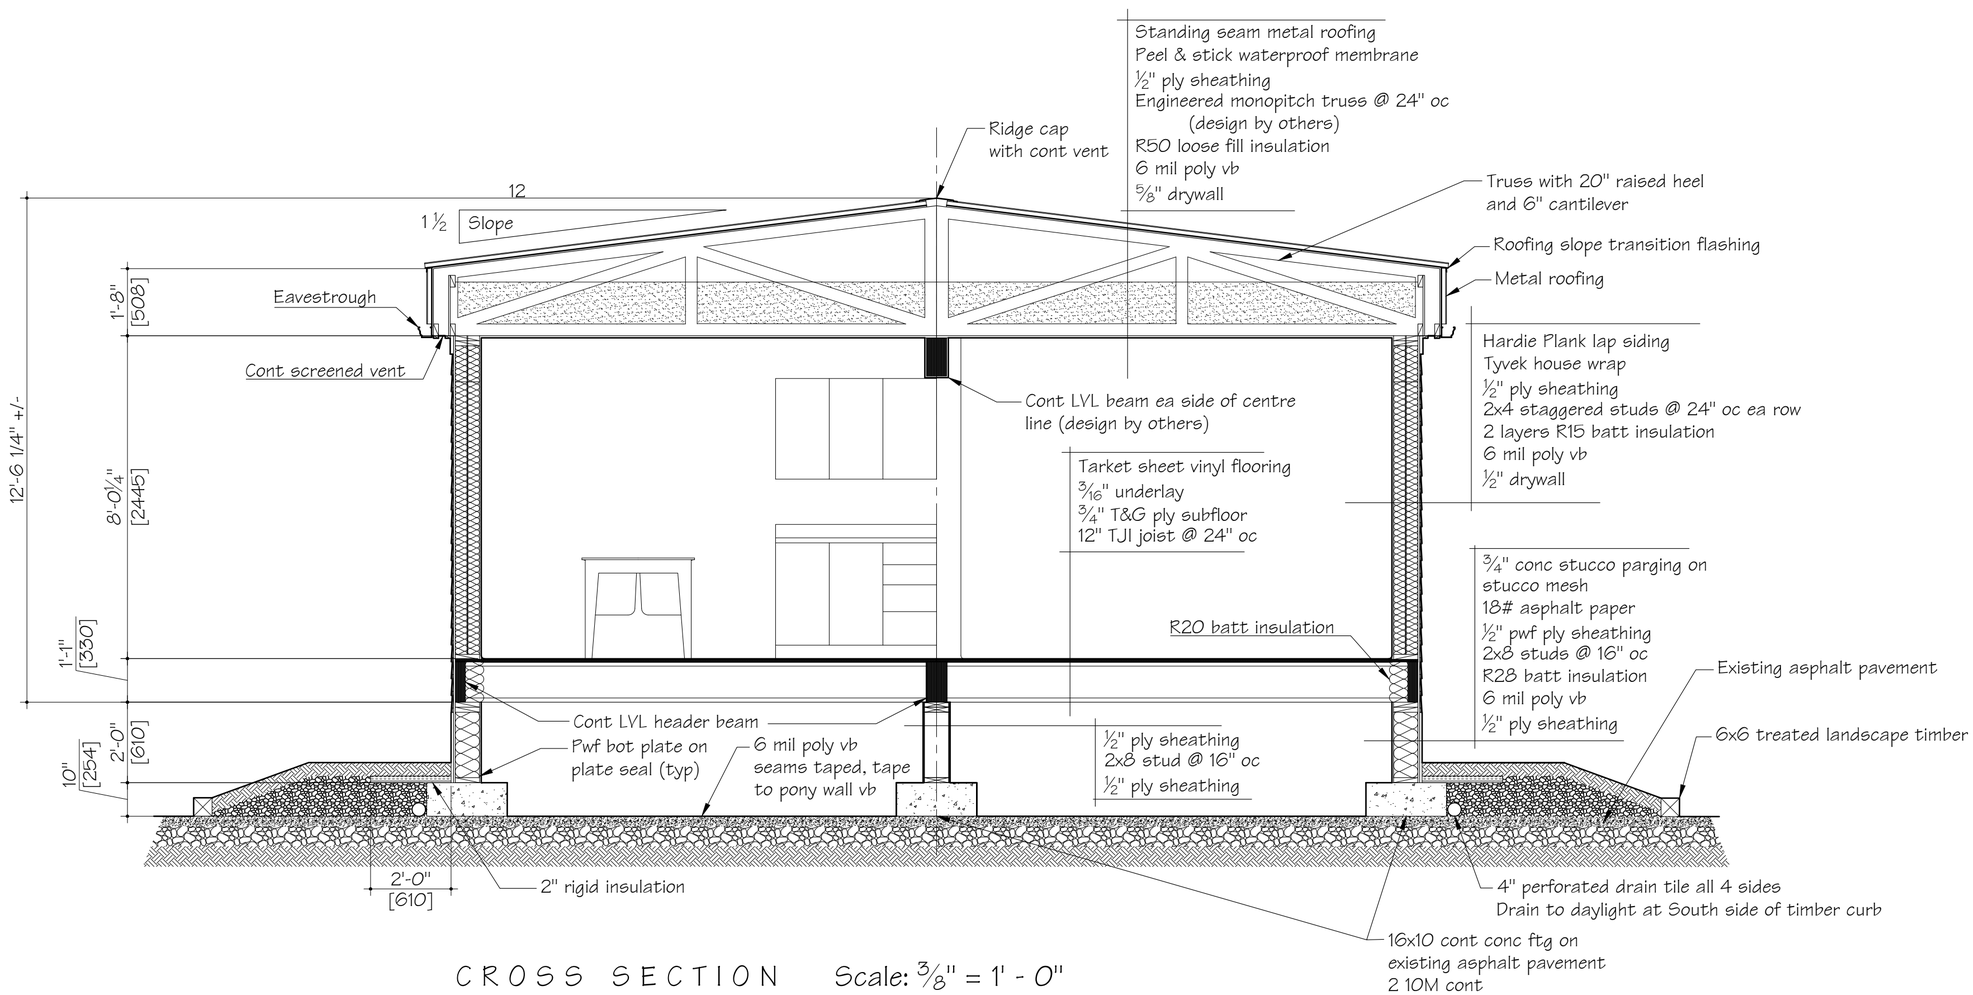

CROSS SECTION Scale: ⅜" = 1' - 0"

KRANIUM SMART DESIGN
2638 Merritt Road, Prince George, BC V2N 1M4
Robert_Kroeker@telus.net (250) 613-8644
https://www.facebook.com/KraniumSD/

Drawings are the property of Kranium Smart Design (Robert Kroeker) and may not be reproduced or used in any form without written permission.

PRELIMINARY X X

Legal Description X

Civic Address X

Designed by: RWK

Drawn by: RWK

Date: X

Scale: as shown

Sheet No. of

4 0